LEGEND:

RTS = 6" REINFORCED TERMINATION STRIP TO BE USED UNDER FIELD MEMBRANE AT WALLS

PRODUCT (###) = UPC NUMBER (70000###)

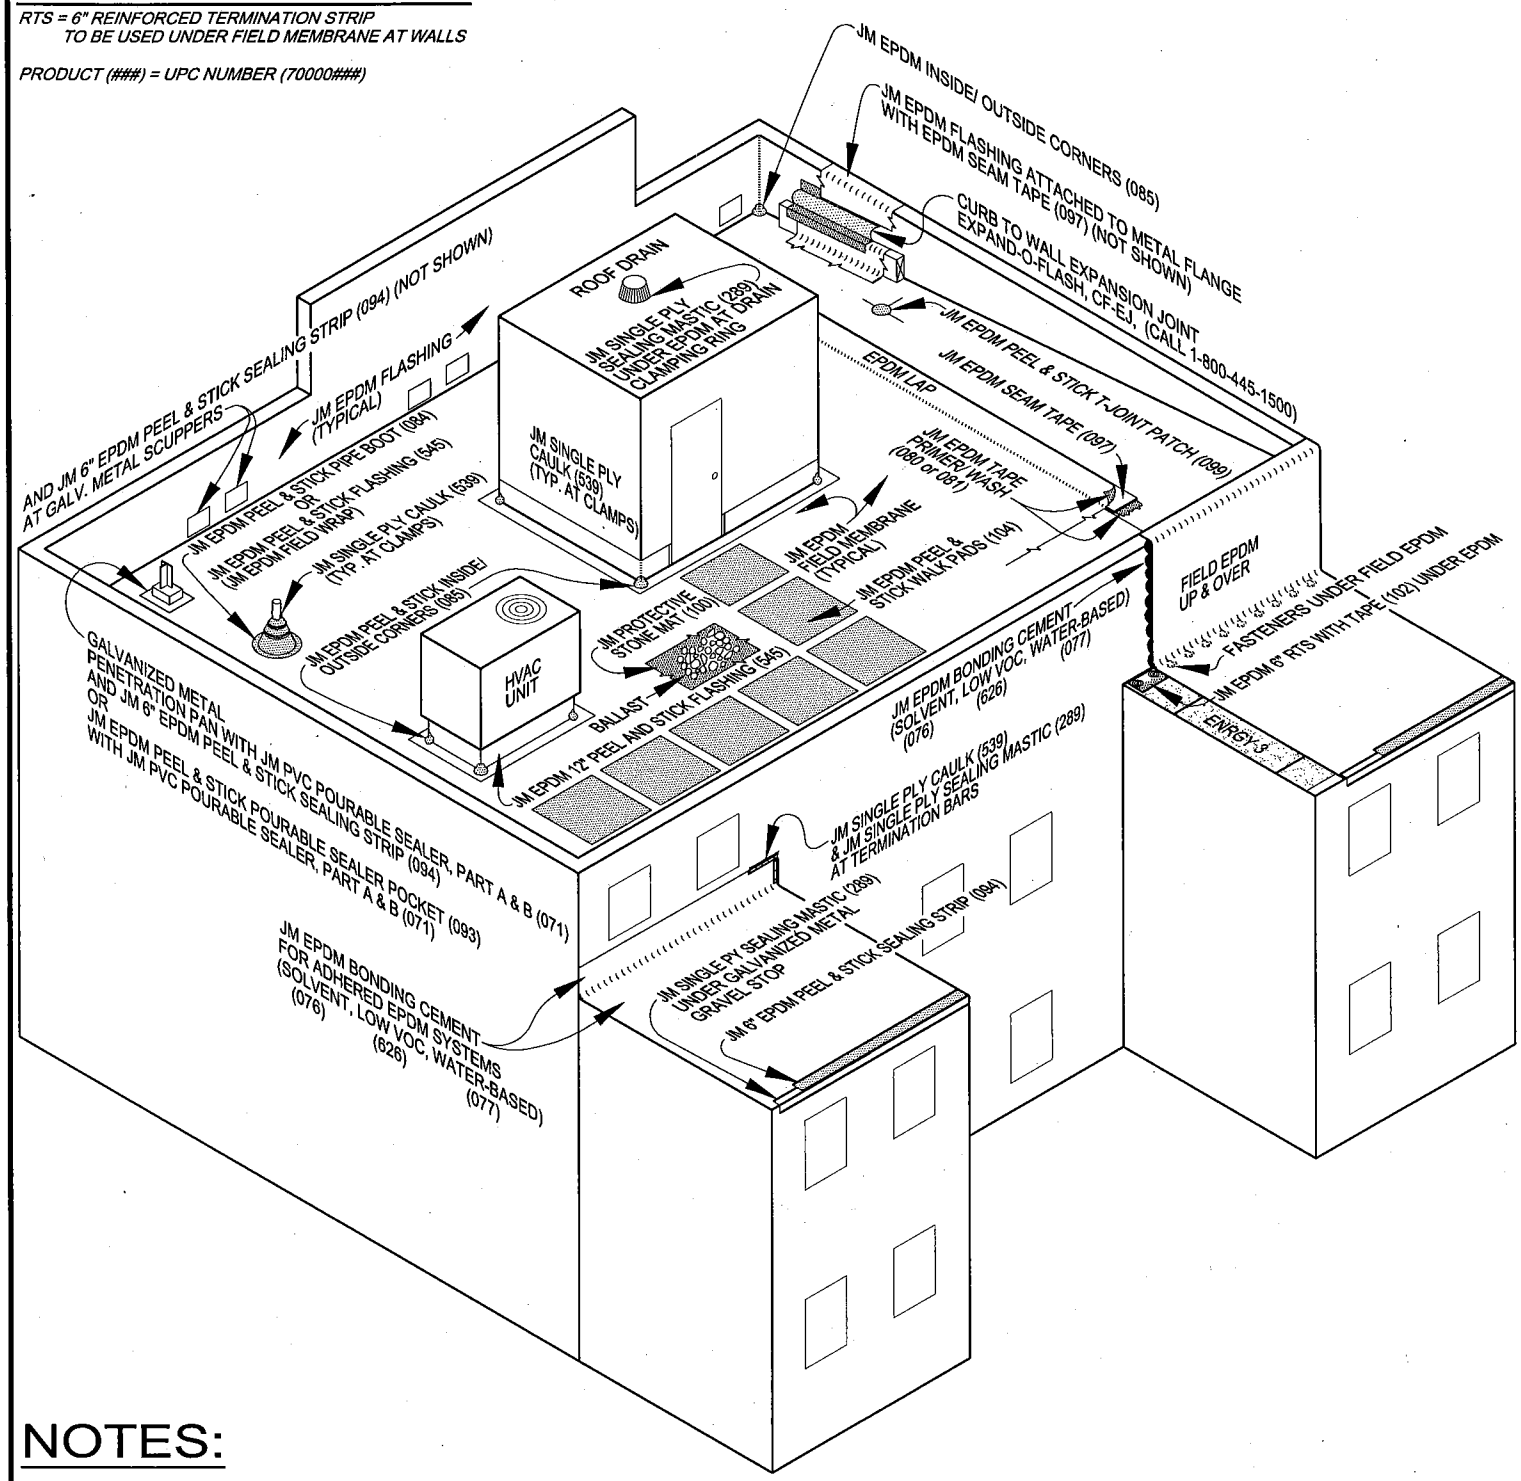

NOTES:

1. CONSULT THE JOHNS MANVILLE EPDM APPLICATION GUIDE & REFERENCED DATA SHEETS FOR CORRECT INSTALLATION PROCEDURES, GUARANTEE TERMS & PRODUCT CHARACTERISTICS.
2. JM EPDM SPLICE CLEANER (082) IS DESIGNED TO THOROUGHLY CLEAN THE RELEASE AGENT AND DIRT AND CONTAMINANTS FROM JM EPDM MEMBRANE PRIOR TO APPLYING PRIMERS OR SPLICE ADHESIVE.
3. ALL JM EPDM PEEL & STICK PRODUCTS REQUIRE:
   JM EPDM TAPE PRIMER/ WASH (080 OR 081)
   JM TAPE PRIMER/ WASH COMES IN TWO SIZES, 6 - 1 GALLON CONTAINERS (081) AND 2-1/2 GALLON CONTAINER (080).
4. JM EPDM PEEL & STICK FLASHINGS COMES IN TWO SIZES, 6" WIDTH (546) AND 12" WIDTH (545).
5. JM EPDM PEEL & STICK SEALING STRIP COMES IN TWO SIZES 6" WIDTH (094) AND 9" WIDTH (095).
6. JM EPDM PEEL & STICK SEAM TAPE COMES IN TWO SIZES 3" WIDTH (097) AND 6" WIDTH (098).

JM EPDM ACCESSORIES SCHEMATIC

DRAWING NO.	SCALE	ISSUE DATE	REV. NO.
EAS	N.T.S	8-24-2010	#
	CAD FILE: EPDM_RECOMMENDED LOCATIONS.dwg		

Johns Manville is a Manufacturer of commercial roofing products and offers this general conceptual information to you as a courtesy. This complimentary assistance is not to be used or relied upon by anyone as a substitute for professional engineering design and documentation required by building code, contract, or applicable law. By accepting these comments you agree they do not constitute any representations, endorsements of, or an assumption by Johns Manville of any liability for either the adequacy of the design of this building or any other material not supplied by Johns Manville.

Johns Manville