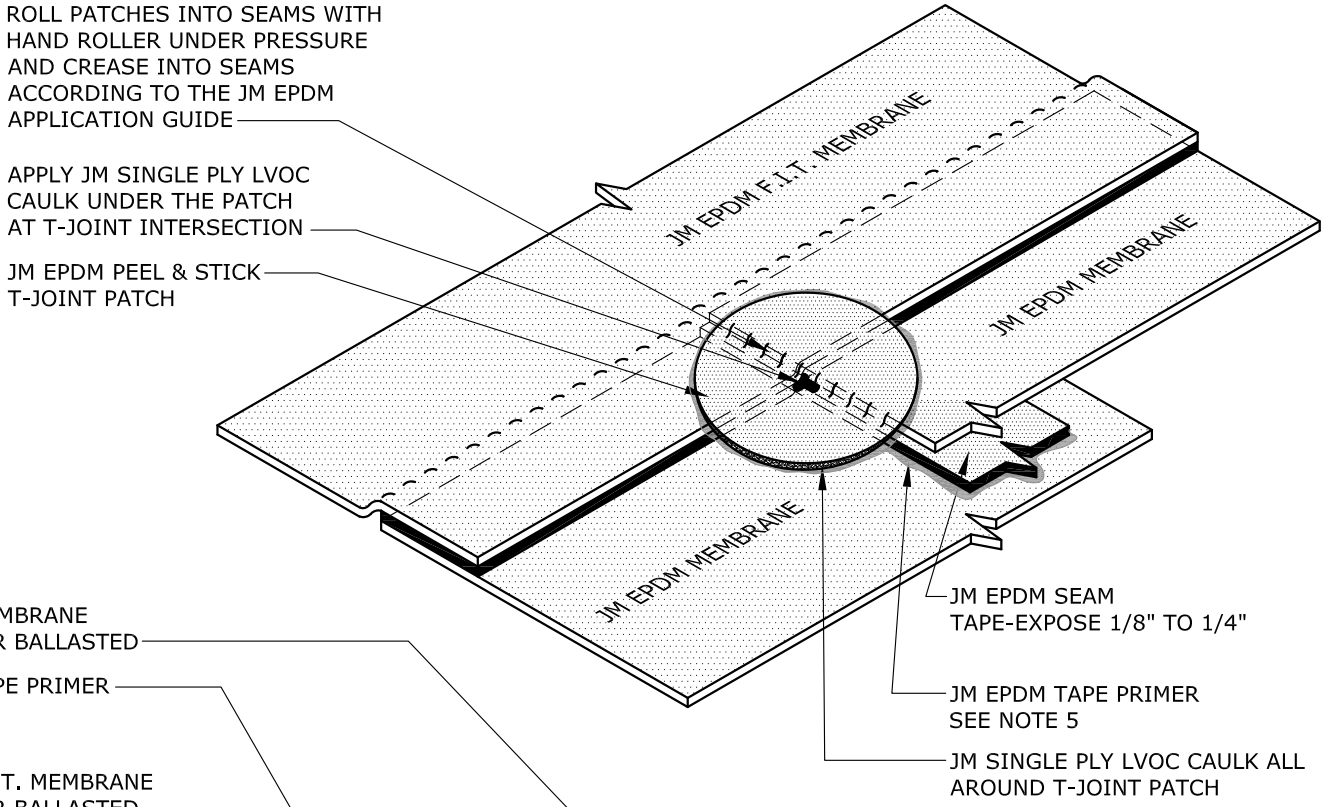

ISOMETRIC VIEW T-JOINT

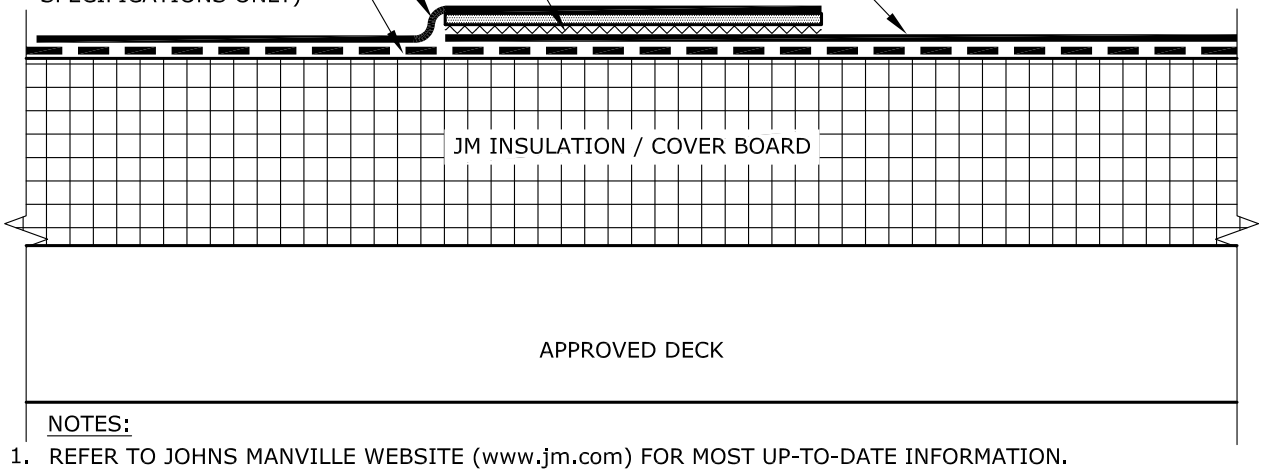

NOTES:

1. REFER TO JOHNS MANVILLE WEBSITE (www.jm.com) FOR MOST UP-TO-DATE INFORMATION.
2. PLEASE SEE SINGLE PLY FLASHING SPECIFICATIONS FOR A FULL DESCRIPTION OF INSTALLATION INSTRUCTIONS AND REQUIREMENTS WHICH ARE CONSIDERED A PART OF THIS DETAIL.
3. ANY CARPENTRY OR METAL WORK SHOULD BE DESIGNED AND CONSTRUCTED IN ACCORDANCE WITH LOCAL CODE REQUIREMENTS AND/OR PROJECT SPECIFICATIONS. THESE COMPONENTS SHOULD BE REVIEWED AND APPROVED BY A LICENSED DESIGN PROFESSIONAL.
4. ON DAYS WITH TEMPERATURES GREATER THAN 85° WHERE SHEETS ARE ALIGNED PRIOR TO RELAXING, OVERLAP SHALL BE 5" FOR 6" SEAM TAPE AND 3" FOR 4" SEAM TAPE TO ALLOW FOR PROPER SEAM ENGAGEMENT.
5. JM EPDM TAPE PRIMER OR JM SINGLE PLY MEMBRANE PRIMER (LOW VOC) MUST BE APPLIED ON ALL SURFACES COMING INTO CONTACT WITH JM EPDM PEEL & STICK PRODUCTS.
   ROLL MEMBRANE WITH HAND ROLLER UNDER PRESSURE AT SEAM IN ACCORDANCE WITH THE JM EPDM INSTALLATION GUIDE.
6. 6" SEAM TAPE REQUIRED FOR 30 YEAR GUARANTEE TERM. FOR 90 mil MEMBRANE INSTALL A 12" X 12" PATCH CUT FROM JM EPDM 12" PEEL & STICK FLASHING CENTERED OVER THE T-JOINT PATCH PER DETAIL E-MS-PT3.

DRAWING NO.	EPDM MEMBRANE TAPE / STANDARD SHEET SIDE LAP & T-JOINT	
E-MS-PT2 MEMBRANE SEAMING	MEMBRANE TYPE: JM EPDM	Johns Manville is a manufacturer of commercial roofing products and offers this general conceptual information to you as a courtesy for general educational purposes only. This complimentary assistance is not to be either used or relied upon by anyone as a substitute for professional engineering design and documentation required by any building code, contract, or applicable law. By accepting the general conceptual information, you agree it does not constitute any representations, endorsements of, or an assumption by Johns Manville of any duty or liability for either the adequacy of the design of a building, any of its components or the sufficiency of any construction.
SCALE N.T.S / ISSUE DATE 01-28-25	MAXIMUM GUARANTEE TERM: 25 YEAR	

Johns Manville